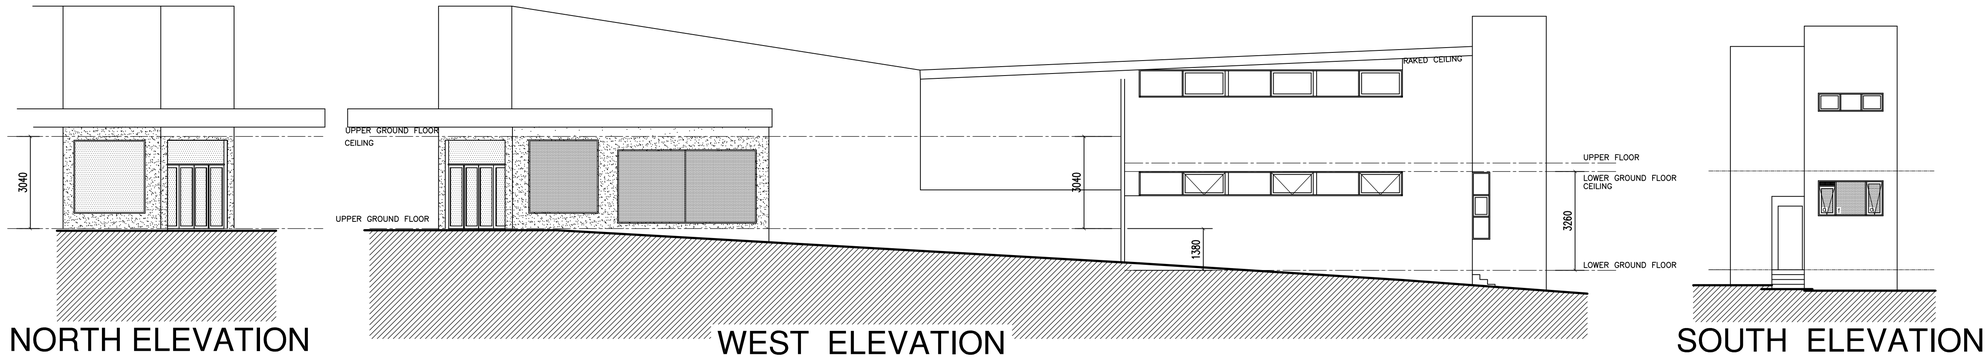

NORTH ELEVATION

WEST ELEVATION

SOUTH ELEVATION

C E N T R E R o a d

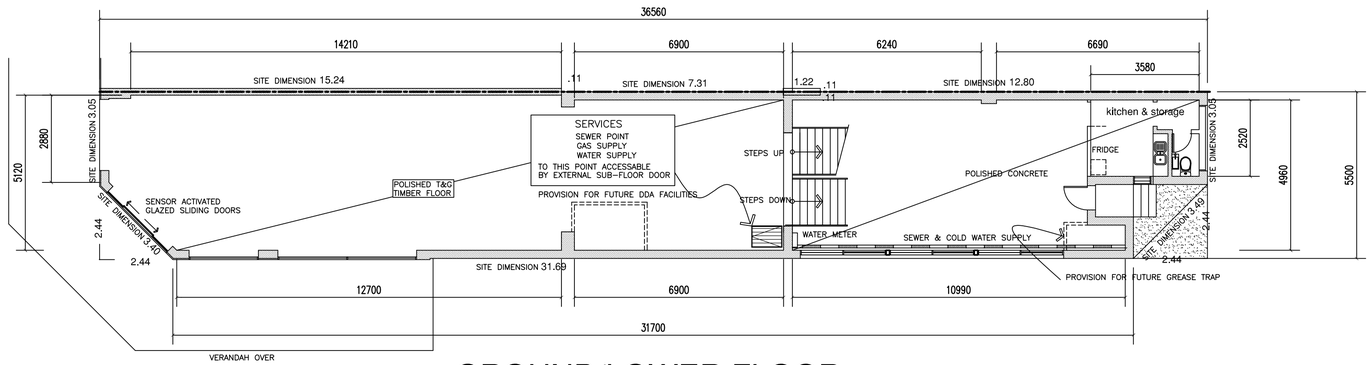

GROUND/LOWER FLOOR

R O B E R T S t r e e t

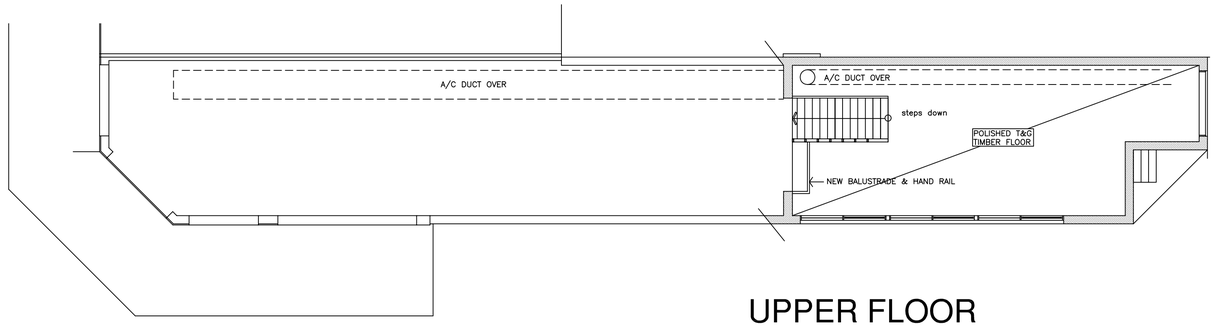

GROUND R.C.P.

UPPER FLOOR

sharp BUILDING design
2a truganini rd carnegie 3163
ph 9572 0644 fax 9572 0655
email design@sharpbuilding.com.au

DATE	SCALE	ASSOC. DRAW
12/12/18	1:1001:50	
DRAWN: GarryS	CHECK	

Builders/Subcontracter to check and verify all dimensions and levels on site before commencement of any work, and whilst every care is taken no liability will be accepted by SHARP DESIGN for any errors and/or ommissions. ©

PROJECT TITLE
BUILDING RE-FURBISHMENT
SCOPE of WORKS

AT
496 CENTRE Road BENTLEIGH

FOR
Dr M.KAMM

REVISIONS

job no.
5844